FDN. / BSMT. PLAN

SHEET #	A-1
PROJECT NAME	STONE RESIDENCE
SHEET TITLE	FDN./BSMT. PLAN
SCALE	1/4" = 1'-0"
DRAWN BY	LDY
ISSUE DATE	11/15/03
RE-ISSUE DATE	

REVISION LOG	
DATE	DESCRIPTION

STONE RESIDENCE

LOGAN ARCHITECTURE, P.C. INC. EXPRESSLY RESERVES ITS COMMON-LAW COPYRIGHT AND ALL OTHER PROPERTY RIGHTS TO THESE PLANS. THESE PLANS ARE NOT TO BE REPRODUCED, MODIFIED, OR COPIED IN ANY FORM OR MATTER WHATSOEVER WITHOUT THE WRITTEN CONSENT OF L.A. P.C.INC. ALL THE DIMENSIONS, DETAILS AND SPECIFICATIONS ARE TO BE REVIEWED/VERIFIED BY THE CONTRACTOR PRIOR TO CONSTRUCTION.

Scanned with CamScanner

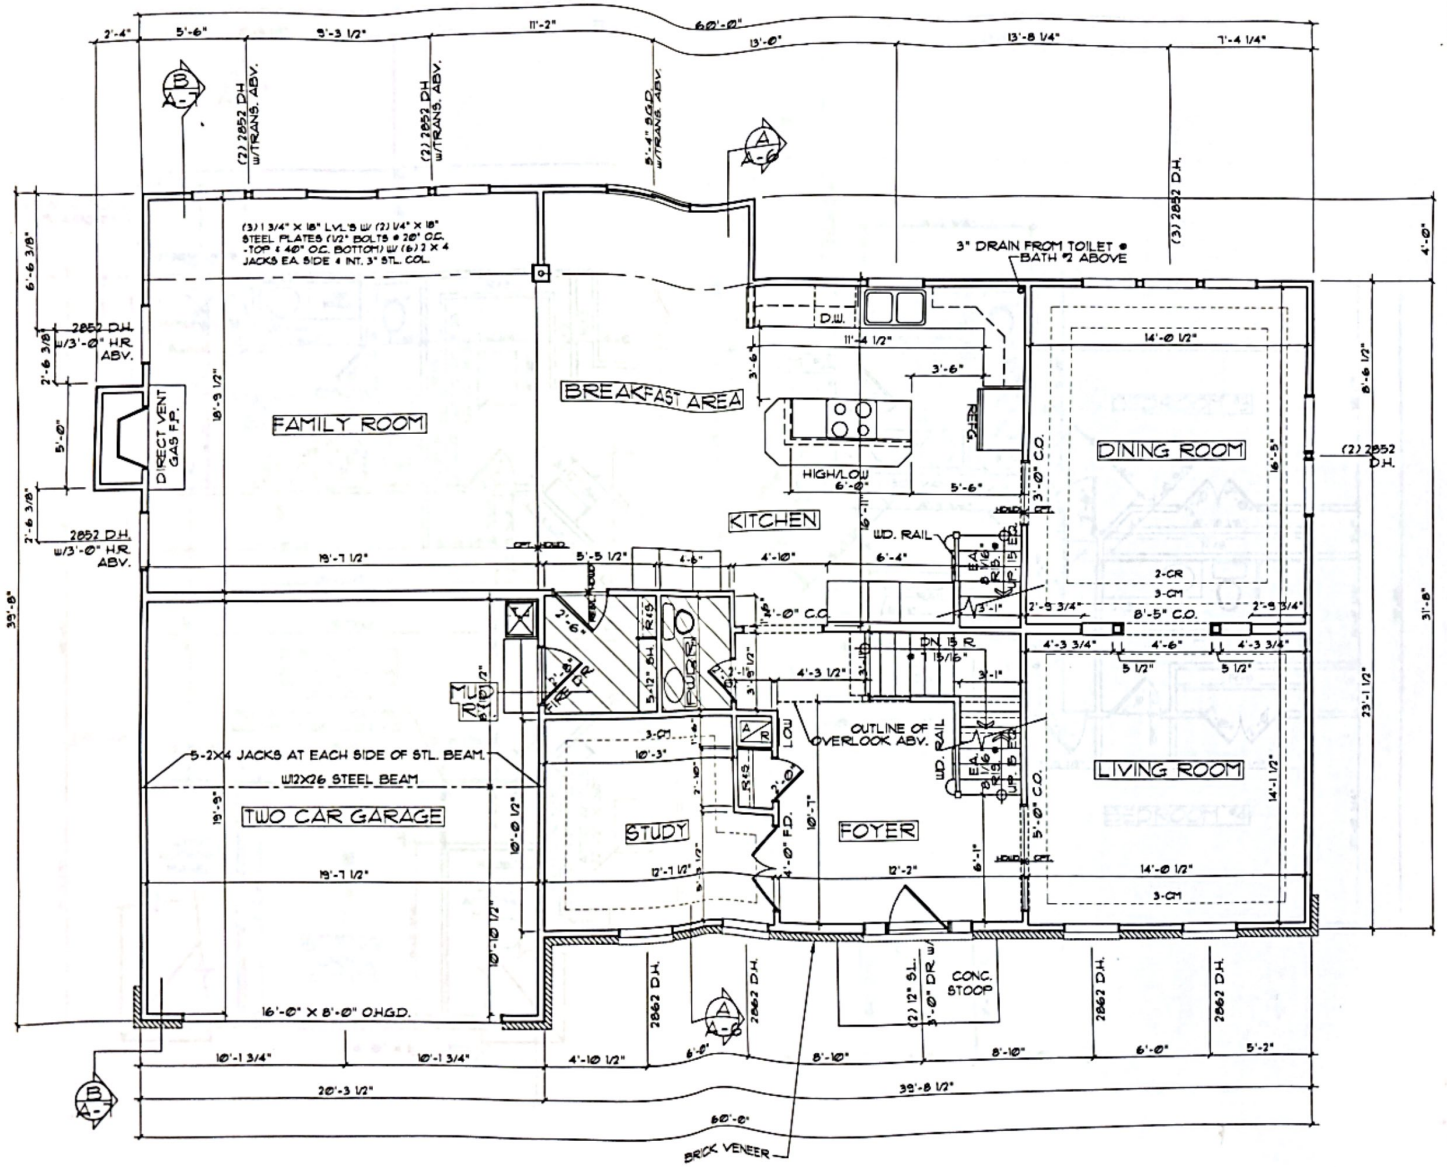

PROJECT NAME STONE RESIDENCE
SHEET TITLE FIRST FLOOR PLAN
SCALE 1/4" = 1'-0" DRAWN BY LDY
ISSUE DATE 11/15/03 RE-ISSUE DATE

REVISION LOG
DATE | DESCRIPTION

STONE RESIDENCE

SHEET #
A-2

Scanned with CamScanner

SECOND FLOOR PLAN

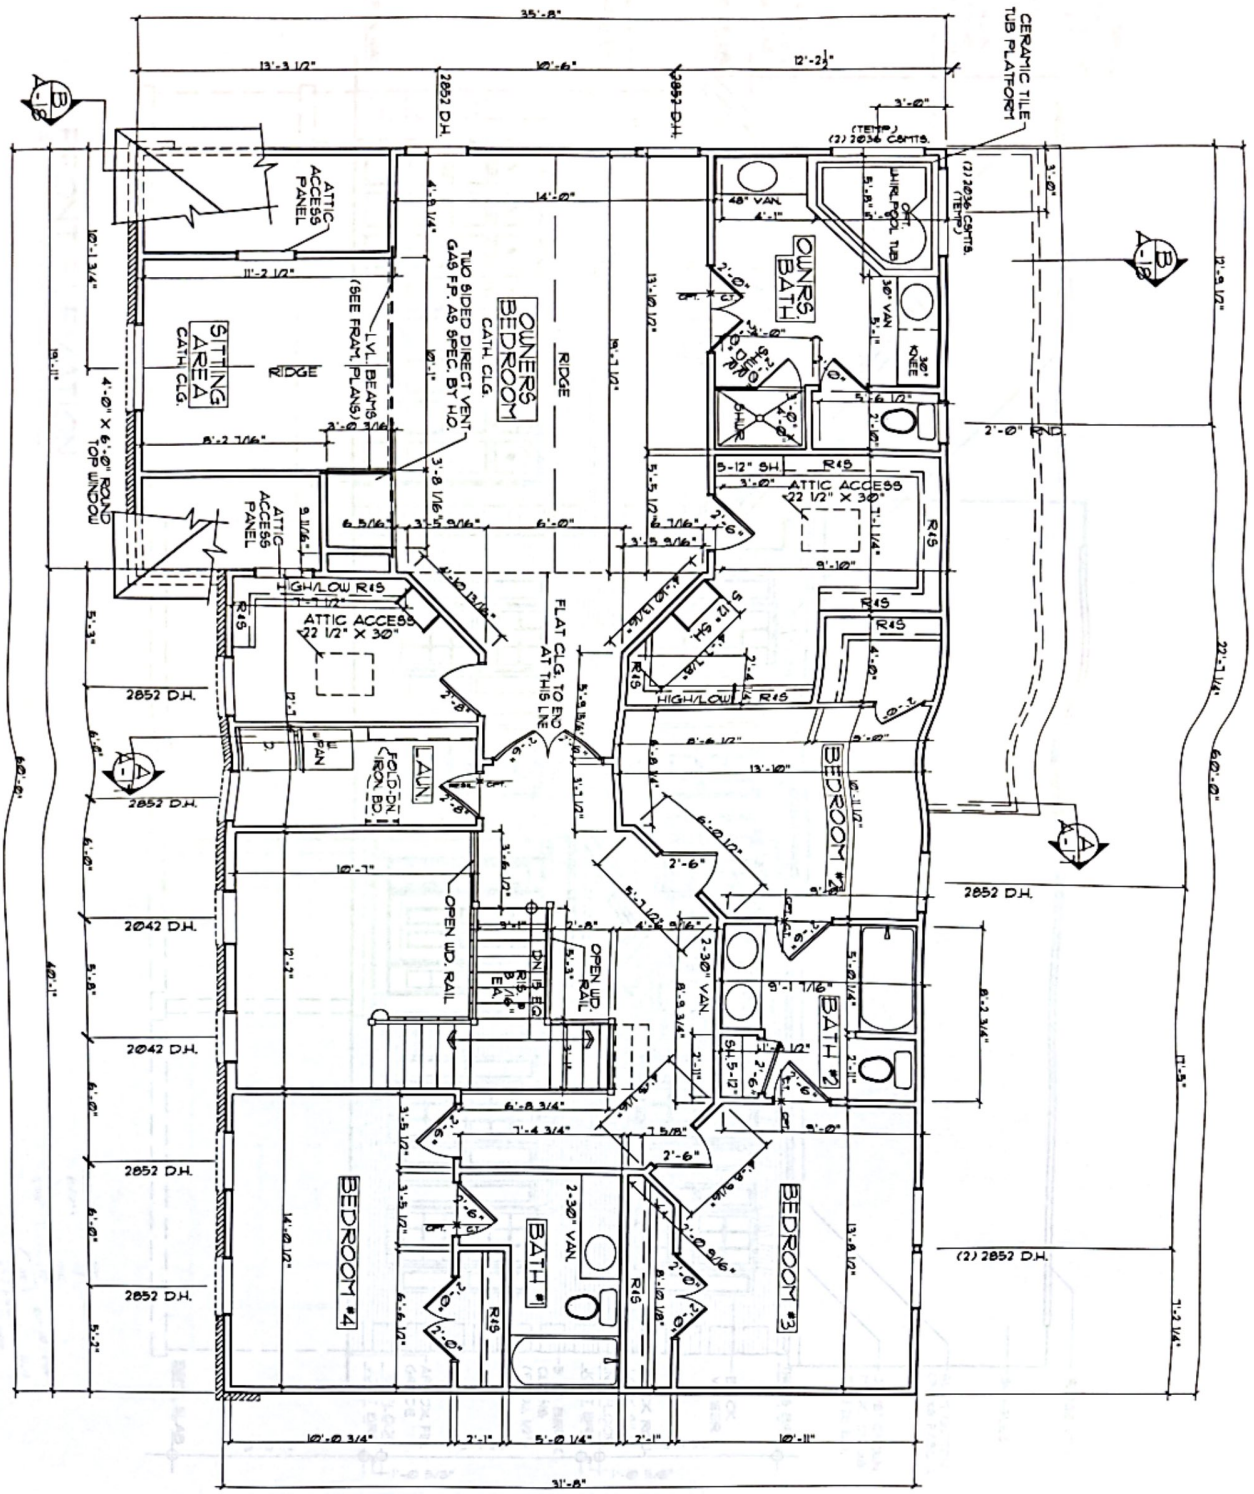

PROJECT NAME	STONE RESIDENCE		
SHEET TITLE	SECOND FLOOR PLAN		
SCALE	1/4" = 1'-0"	DRAWN BY	LDY
ISSUE DATE	11/15/03	RE-ISSUE DATE	

REVISION LOG	
DATE	DESCRIPTION

STONE RESIDENCE

LOGAN ARCHITECTURE, P.C. INC. EXPRESSLY RESERVES ITS COMMON-LAW COPYRIGHT AND ALL OTHER PROPERTY RIGHTS TO THESE PLANS. THESE PLANS ARE NOT TO BE REPRODUCED, MODIFIED, OR COPIED IN ANY FORM OR MATTER WHATSOEVER WITHOUT THE WRITTEN CONSENT OF LA, P.C.INC. ALL THE DIMENSIONS, DETAILS, AND SPECIFICATIONS ARE TO BE REVIEWED/VERIFIED BY THE CONTRACTOR PRIOR TO CONSTRUCTION.

SHEET # A-3

Scanned with CamScanner